
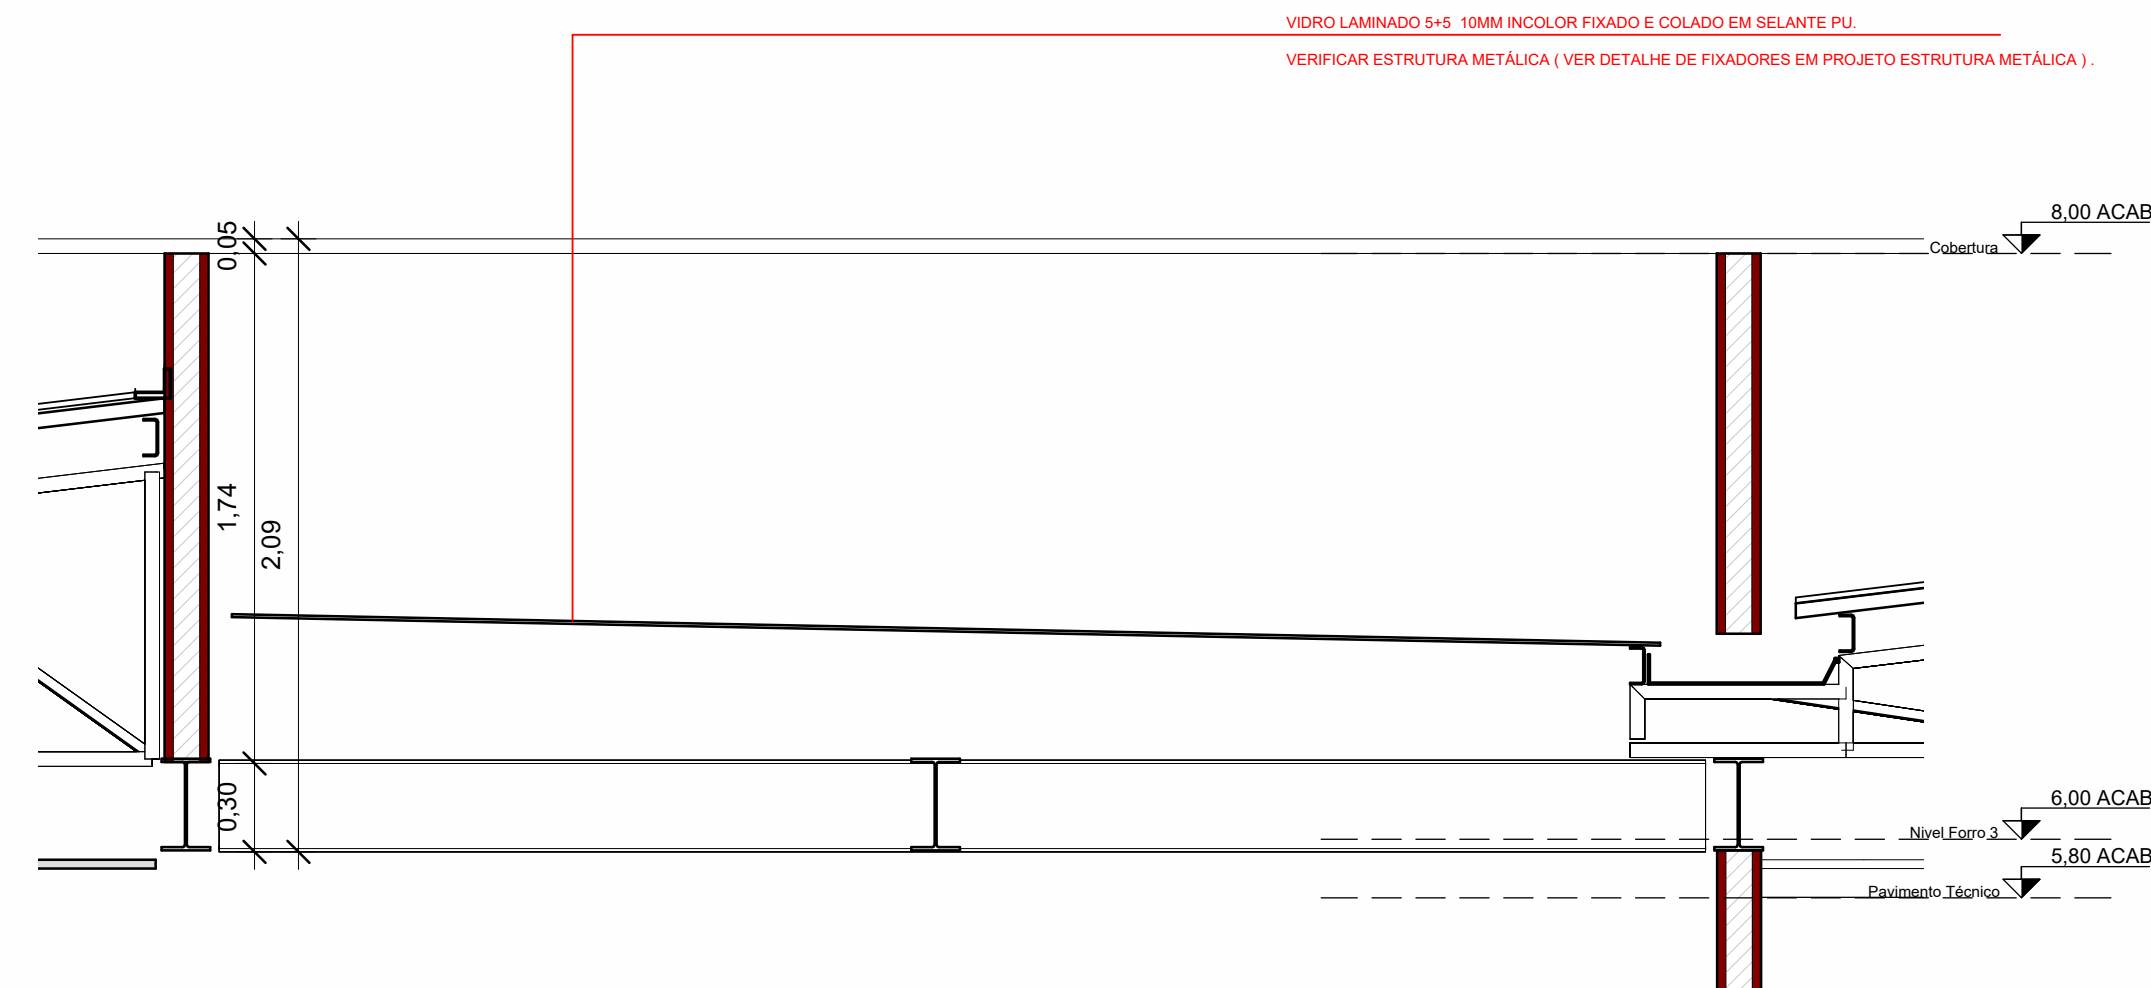


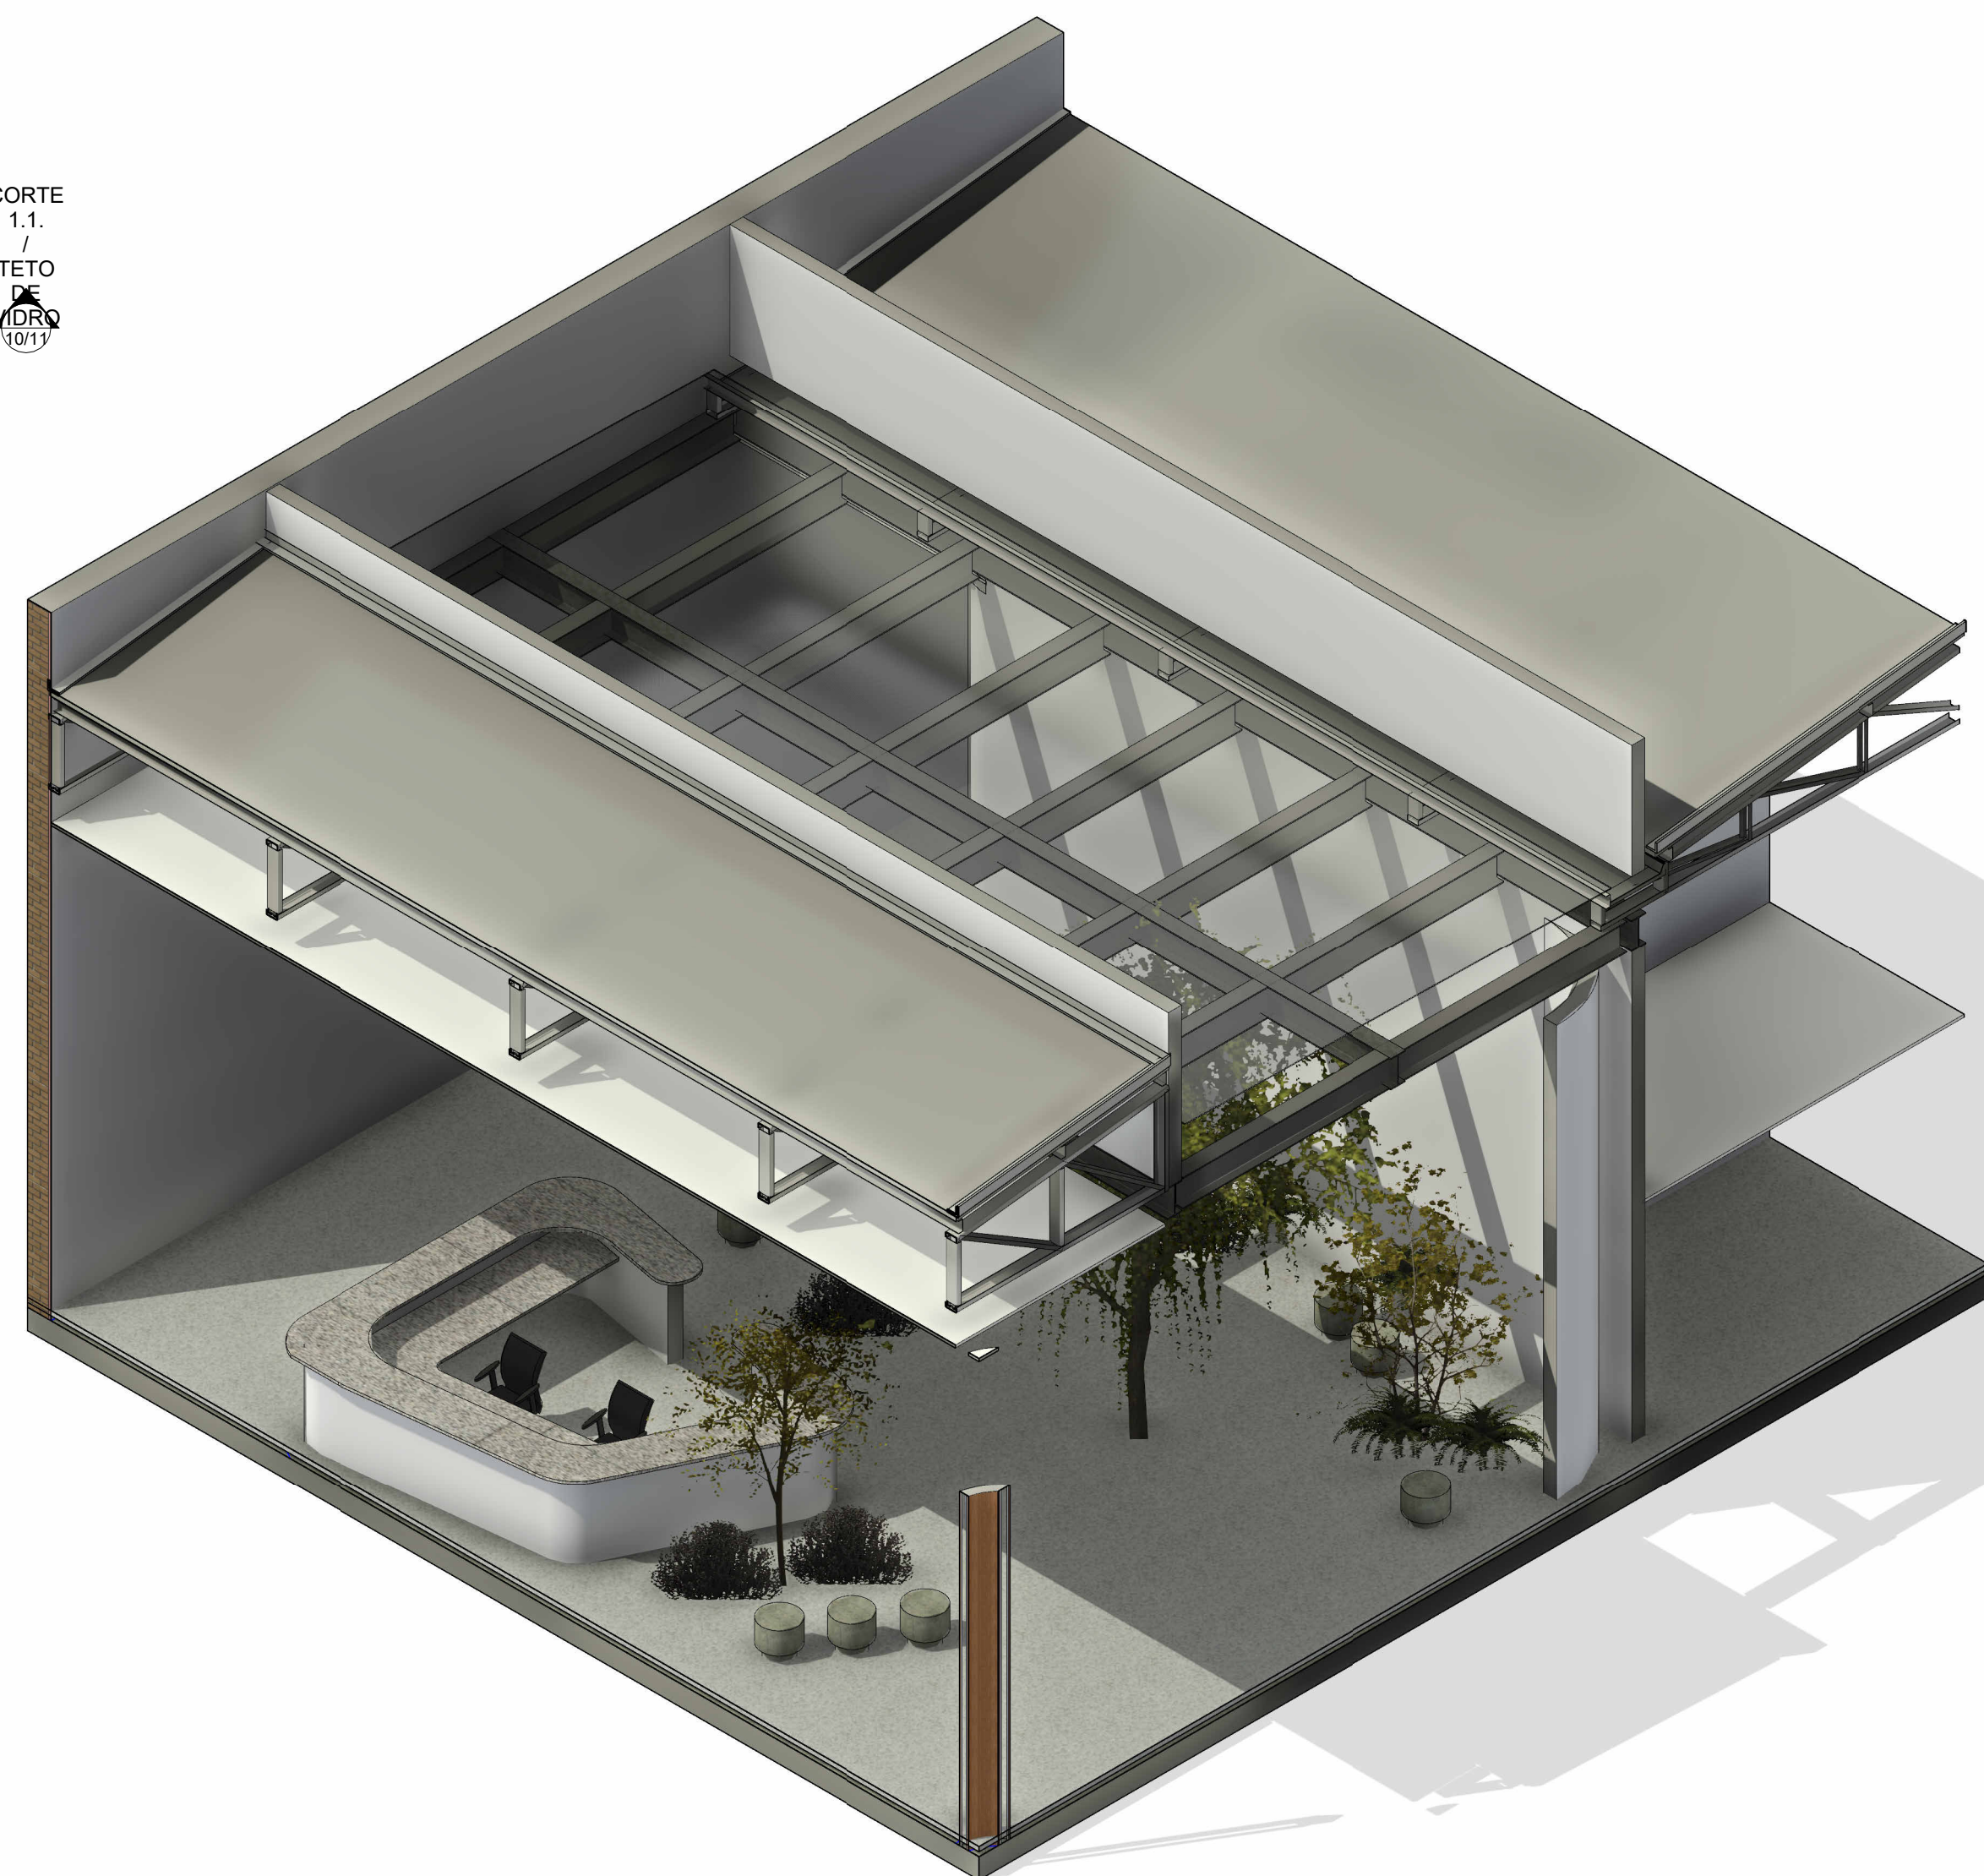

FOLHA: A1 (904 x 841) Z:\Projeto\2026\01.013 - MUSEU DO FIG - REPROGRAMAÇÃO\ARQ\PE-ARQ-2026.01.13-01-000.R1.M1